Maintenance of Toilet @ J.P Park in ward No 17. RRN 2015

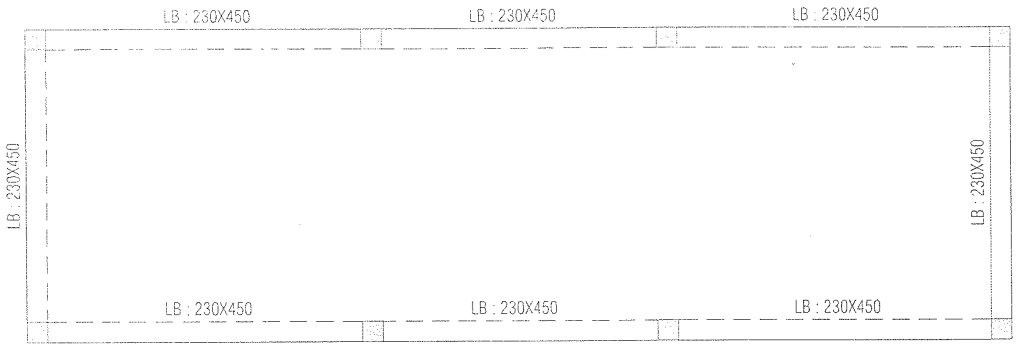

TIE BEAM LAY-OUT PLAN

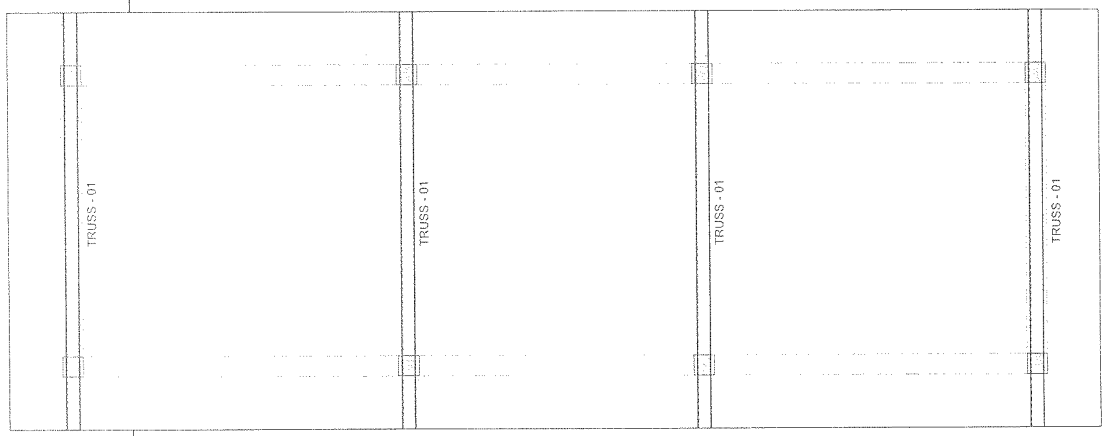

TRUSS LAY-OUT PLAN

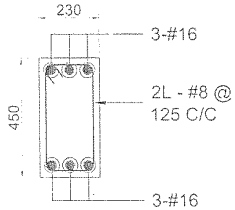

C/S OF LB1
(230X450)

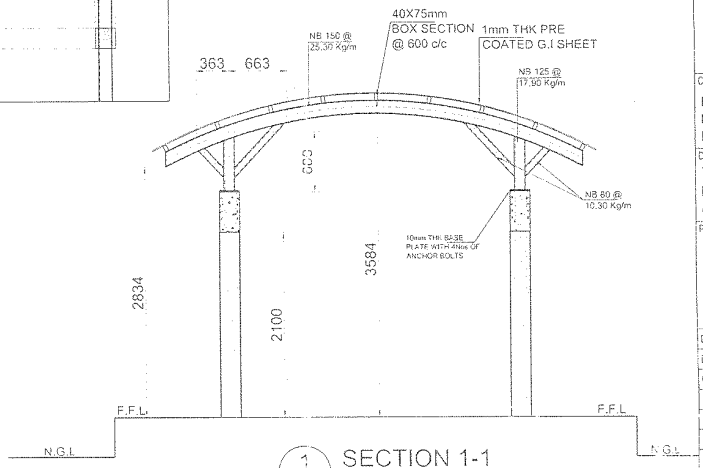

1 SECTION 1-1
SCALE : N.T.S

NOTE :
1. ALL DIMENSIONS ARE in mm & LEVELS ARE IN m UNO.
2. DO NOT SCALE THE DWG. FOLLOW WRITTEN DIMENSIONS ONLY.
3. READ THIS DWG ALONG WITH RELEVANT ARCH / SERVICE DWGS.
4. READ THIS DWG ALONG WITH GENERAL NOTES (S-01).
5. ALL LEVELS / PROFILES / DIMENSIONS / LOCATIONS ARE TO BE CHECKED WITH ARCHITECTURAL DWG.
6. ALL STEEL FABRICATION DETAILS TO BE FOLLOWED AS PER IS-800.
7. ALL DIMENSIONS TO BE CHECKED IN SITE PRIOR TO FABRICATION & ERECTION.
8. 6mm THK. WELDS ARE FILLET WELDS UNO.
9. MIN. WELD THICKNESS OF 6mm TO BE ASSURED AFTER CLEANING & REMOVAL OF SLAG.
10. ALL SPLICE DETAILS TO BE WORKED OUT BY FABRICATOR & SAME TO BE APPROVED BY CONSULTANTS PRIOR TO EXECUTION.
11. HOLE FOR BOLTS SHALL BE 2mm GREATER THAN THE DIA OF THE BOLT.
12. ANY DISCRIPANCY IN THE DWG SHOULD BE BROUGHT TO THE NOTICE OF THE CONSULTANT PRIOR TO EXECUTION.

ENGG REF :
-THIS DRG SHALL BE READ IN CONJUCTION WITH ARCHITECTURAL AND SERVICES DRG

CONST. REF :

LEGEND :
UNO - UNLESS NOTED OTHERWISE

ISSUED TO	NO.	DATE	BY
ISSUE DETAILS			

CONSULTANTS :
SPACES
95, FIRST FLOOR, 8 th CROSS, 5 th MAIN, MALLESHWARAM, BANGALORE - 560 003
e-mail: vijaya_s@yahoo.co.in
TEL: 080-23461205

CLIENT :
BRUHATH BANGALORE MAHANAGARA PALIKE BANGALORE.

DRAWING TITLE :
TRUSS LAY-OUT & DETAILS PLAN (TOILET BLOCK)

PROJECT TITLE :
PROPOSED CONSTRUCTION OF TOILET BLOCK AT MUSICAL FOUNTAIN IN J.P.PARK YESHWANTHAPURA, BANGALORE.

DRAWN	: CHANDRASHEKARA	DWG NO	S1-09
DESIGNED	: VIJAYANAND		
CHECKED	: VIJAYANAND		
DATE	: 26-04-2015	REV	R0
SCALE	: NTS		
JOB NO			

THIS DRAWING IS THE PROPERTY OF SPACES & NOT TO BE COPIED, REPRODUCED OR USED IN PART OR WHOLE WITHOUT WRITTEN PERMISSION FROM SPACES. ALL DISPUTES ARE SUBJECT TO BANGALORE JURISDICTION ONLY.

...ltan & Toilet Block at Jp park in ward No. 17 RR nagar zone

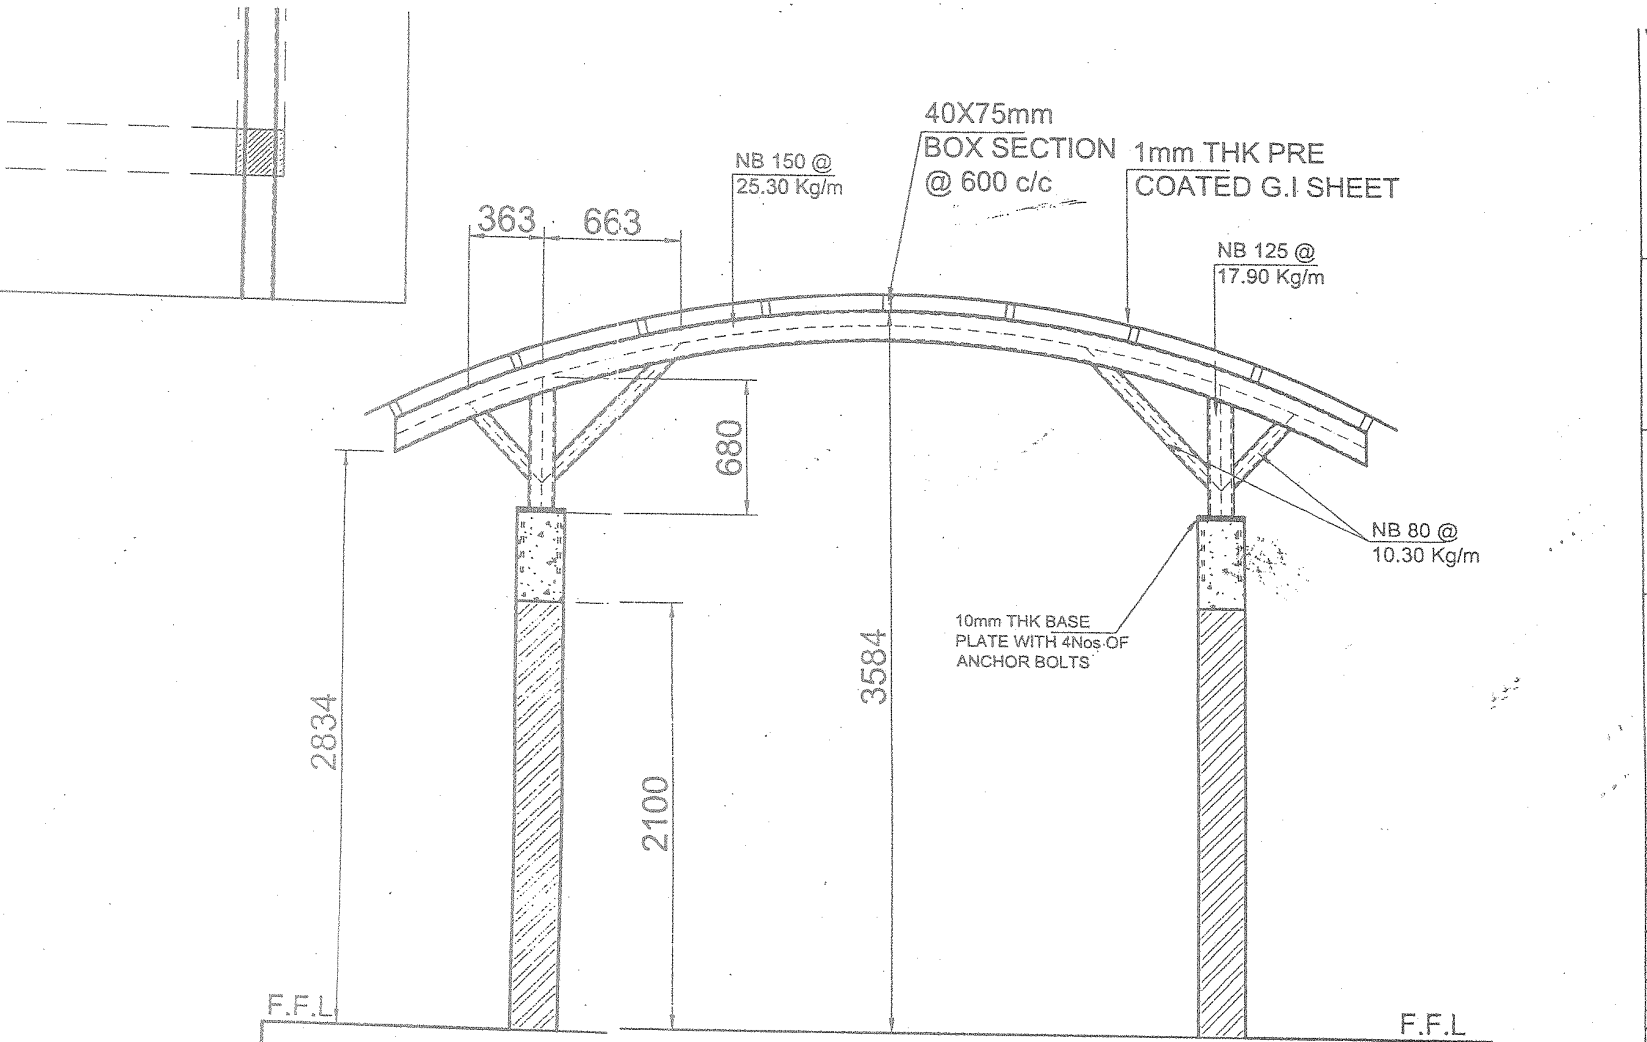

1 SECTION 1-1
SCALE : N.T.S

ಸಹಾಯಕ ಕಾರ್ಯಪಾಲಕ ಅಭಿಯಂತರರ
ರಾಜರಾಜೇಶ್ವರಿನಗರ ಯೋಜನೆ ಉಪ-ವಿಭಾ

CONSULTANTS :
ARCH
5
5 th
B A
e-m
TEL

CLIENT :
BRUHATH E
MAHANAGA
BANGALOR

DRAWING TITLE :
TRUSS LA
DETAILS P
(TOILET BI

PROJECT TITLE :
PROPOSED
OF TOILET E
FOUNTAIN I
YESHWANTI
BANGALORE

DRAWN	: CH
DESIGNED	: VI
CHECKED	: VI
DATE	: 26
SCALE	: NT
JOB NO	:

THIS DRAWING IS TH
STRUCTURAL CONSU
DRAWING MAY BE RE